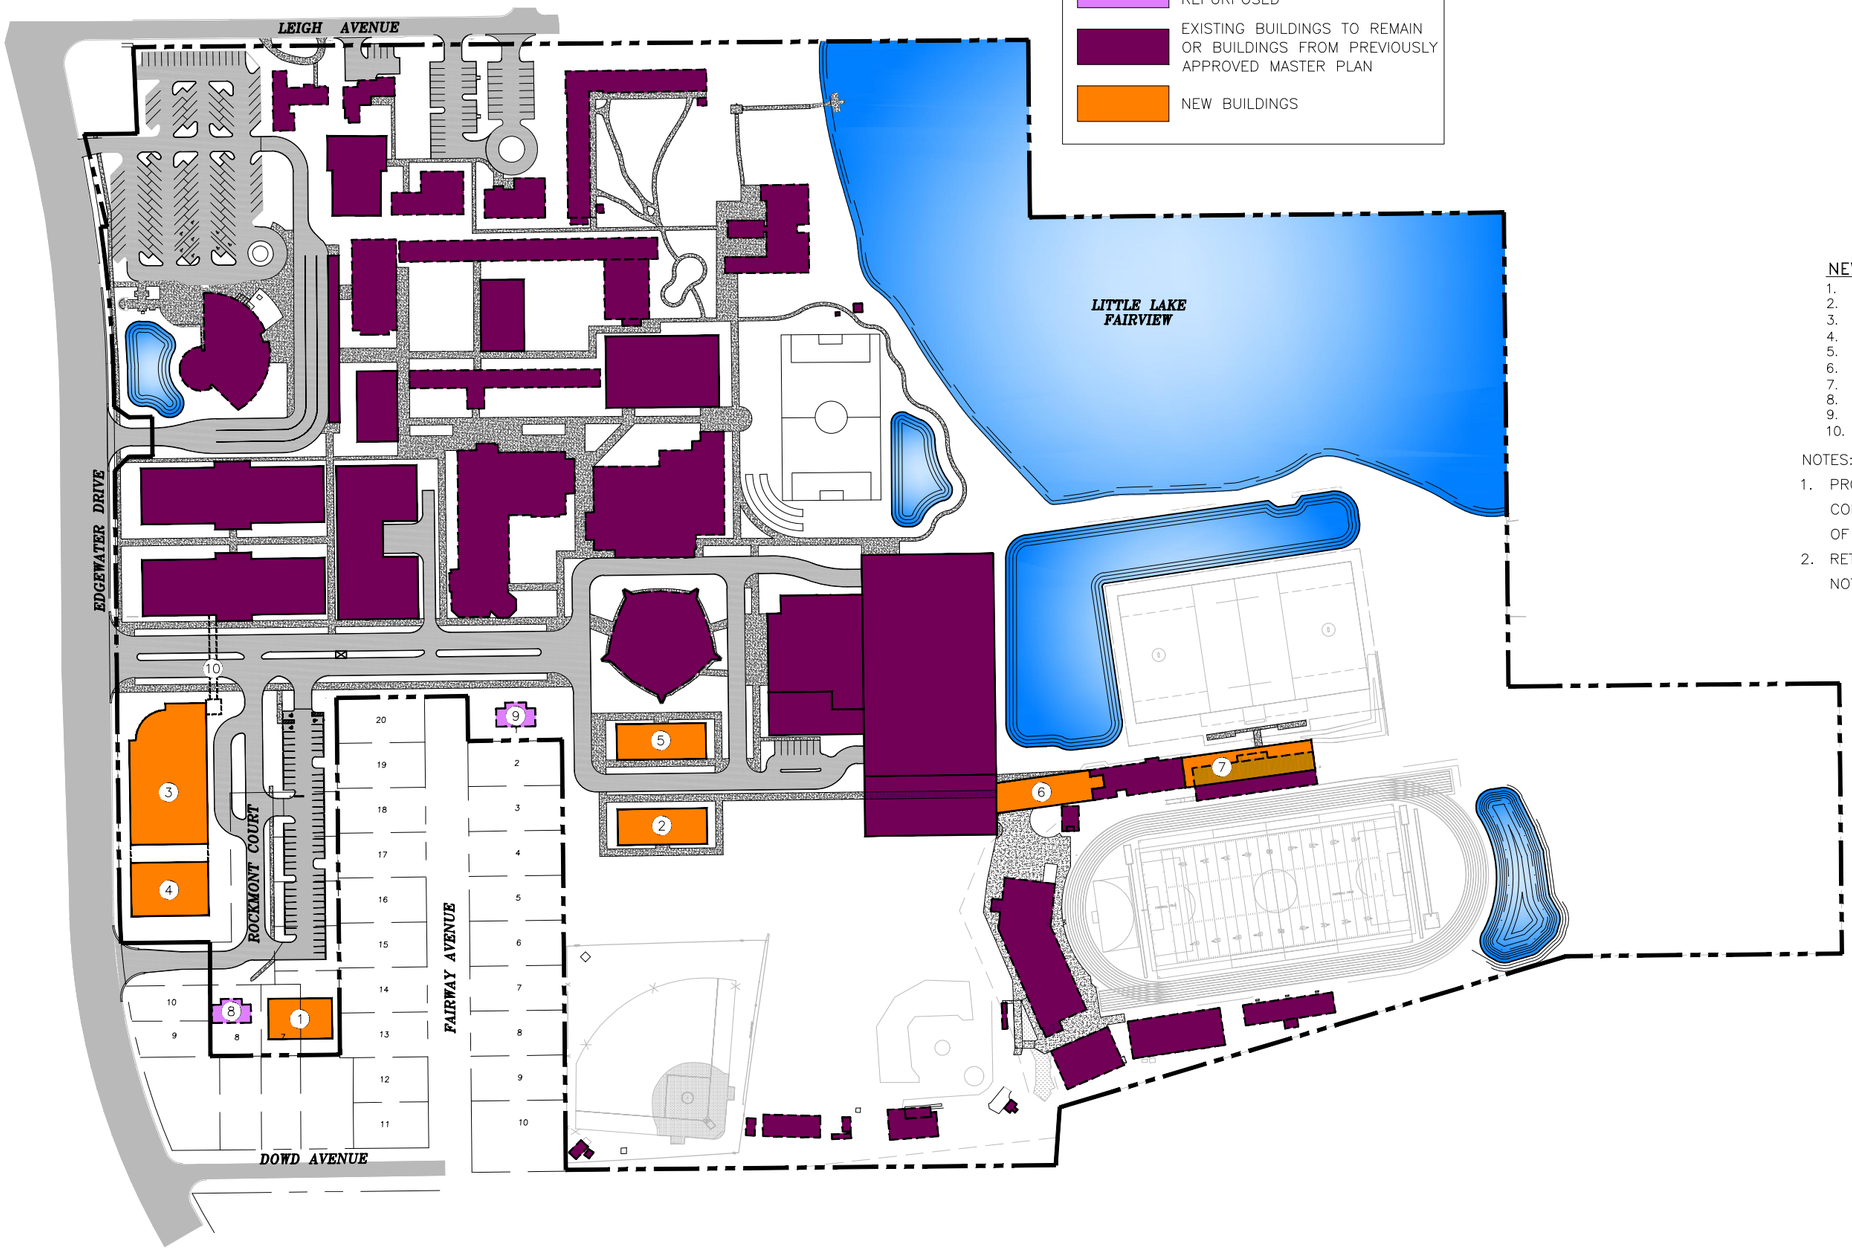

SITE LEGEND

- EXISTING BUILDINGS TO BE REPURPOSED
- EXISTING BUILDINGS TO REMAIN OR BUILDINGS FROM PREVIOUSLY APPROVED MASTER PLAN
- NEW BUILDINGS

GRAPHIC SCALE

100' 0 50' 100' 200'

1" = 100'

NEW AND REPURPOSED BUILDINGS

1. NEW MAINTENANCE BUILDING.
2. NEW 2-STORY SOFTBALL SUPPORT BUILDING.
3. NEW OFFICE/PHASE I MULTI-PURPOSE BUILDING (NORTH).
4. NEW PHASE II MULTI-PURPOSE BUILDING ADDITION (SOUTH)
5. NEW 2-STORY SPORTS ADMINISTRATION & HALL OF FAME BUILDING.
6. ATHLETIC BUILDING EXPANSION "A".
7. ATHLETIC BUILDING EXPANSION "B".
8. EXISTING BUILDING TO BE REPURPOSED TO OFFICE.
9. EXISTING BUILDING TO BE REPURPOSED TO ADMINISTRATION OFFICE.
10. PEDESTRIAN/STUDENT BRIDGE.

NOTES:

1. PROJECT PHASING DEPENDENT UPON FUNDING. PROJECTS WILL MEET CODE REQUIREMENTS FOR SPECIFIV PROJECT AREA AT EACH PHASE OF DEVELOPMENT.
2. RETENTION PONDS SHOWN ON MASTER PLAN ARE CONCEPTUAL AND NOT TO SCALE.

DATE	REVISIONS	BY	CHECKED

MASTER PLAN
BMHS REVISED MASTER PLAN
EDGEWATER DRIVE
CITY OF ORLANDO

FEG FLORIDA ENGINEERING GROUP
Engineering the Future

5127 S. Orange Avenue, Suite 200
Orlando, FL 32809
Phone: 407-895-0324
Fax: 407-895-0325

www.feg-inc.us

FRAMEWORK PLAN

DESIGNED BY	DRAWN BY	CHECKED BY	APPROVED BY
GRC	JWM	GRC	GRC

PROJECT NO. 23-083
SCALE 1" = 100'
DATE DECEMBER 2023
SHEET NO.
SHEET OF

QUEST 1 Plans.dwg