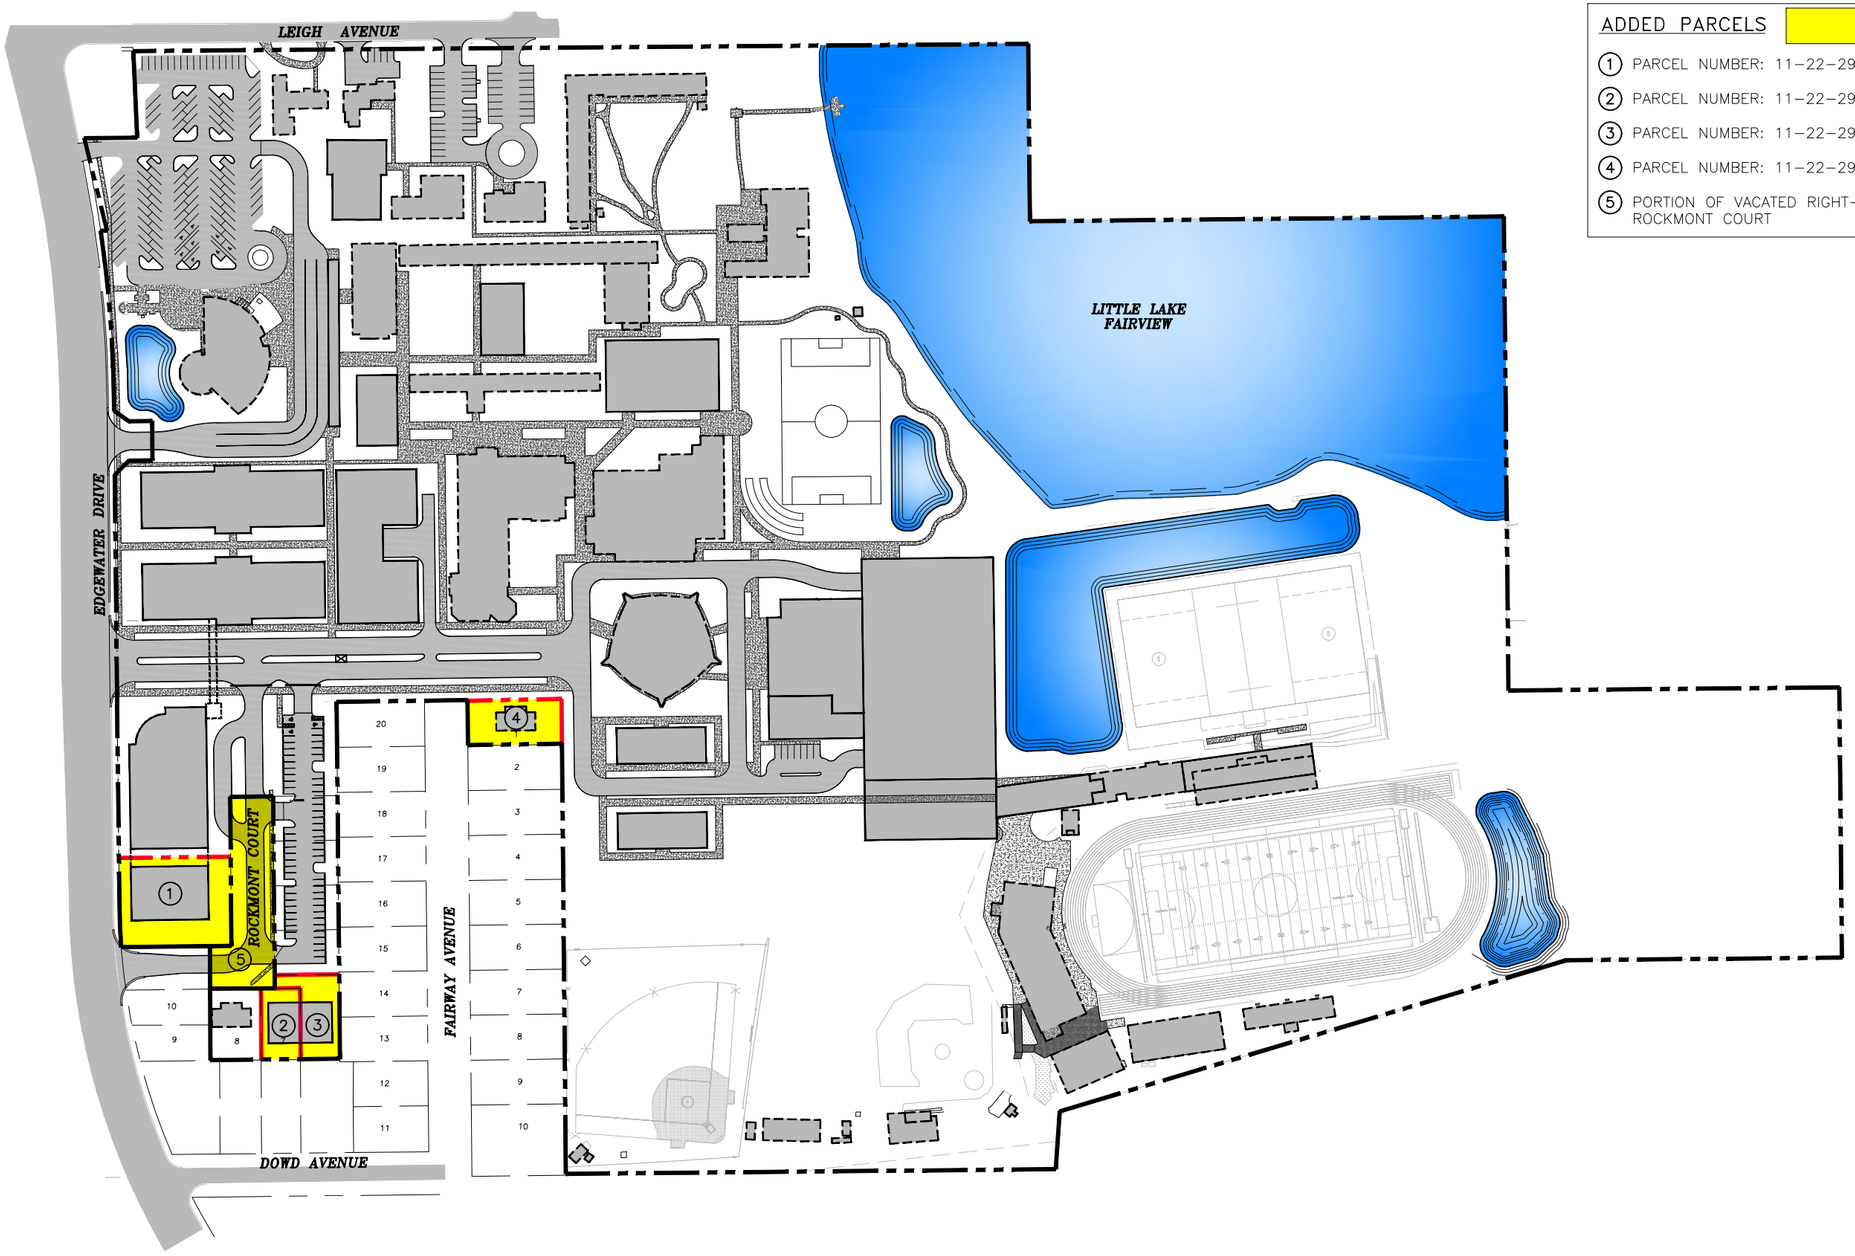

ADDED PARCELS

1. PARCEL NUMBER: 11-22-29-0000-00-007
2. PARCEL NUMBER: 11-22-29-2396-00-071
3. PARCEL NUMBER: 11-22-29-2396-00-072
4. PARCEL NUMBER: 11-22-29-3072-00-010
5. PORTION OF VACATED RIGHT-OF-WAY OF ROCKMONT COURT

GRAPHIC SCALE

100' 0 50' 100' 200'

1" = 100'

DATE	REVISIONS	BY	CHECKED

MASTER PLAN
BMHS REVISED MASTER PLAN
EDGEWATER DRIVE
CITY OF ORLANDO

FEG FLORIDA ENGINEERING GROUP
Engineering the Future

5127 S. Orange Avenue, Suite 200
Orlando, FL 32809
Phone: 407-895-0324
Fax: 407-895-0325

www.feg-inc.us

ADDED PARCELS PLAN

DESIGNED BY	DRAWN BY	CHECKED BY	APPROVED BY
GRC	JWM	GRC	GRC

PROJECT NO. 23-083
SCALE 1" = 100'
DATE DECEMBER 2023
SHEET NO.
SHEET OF

QUEST 1 Plans.dwg