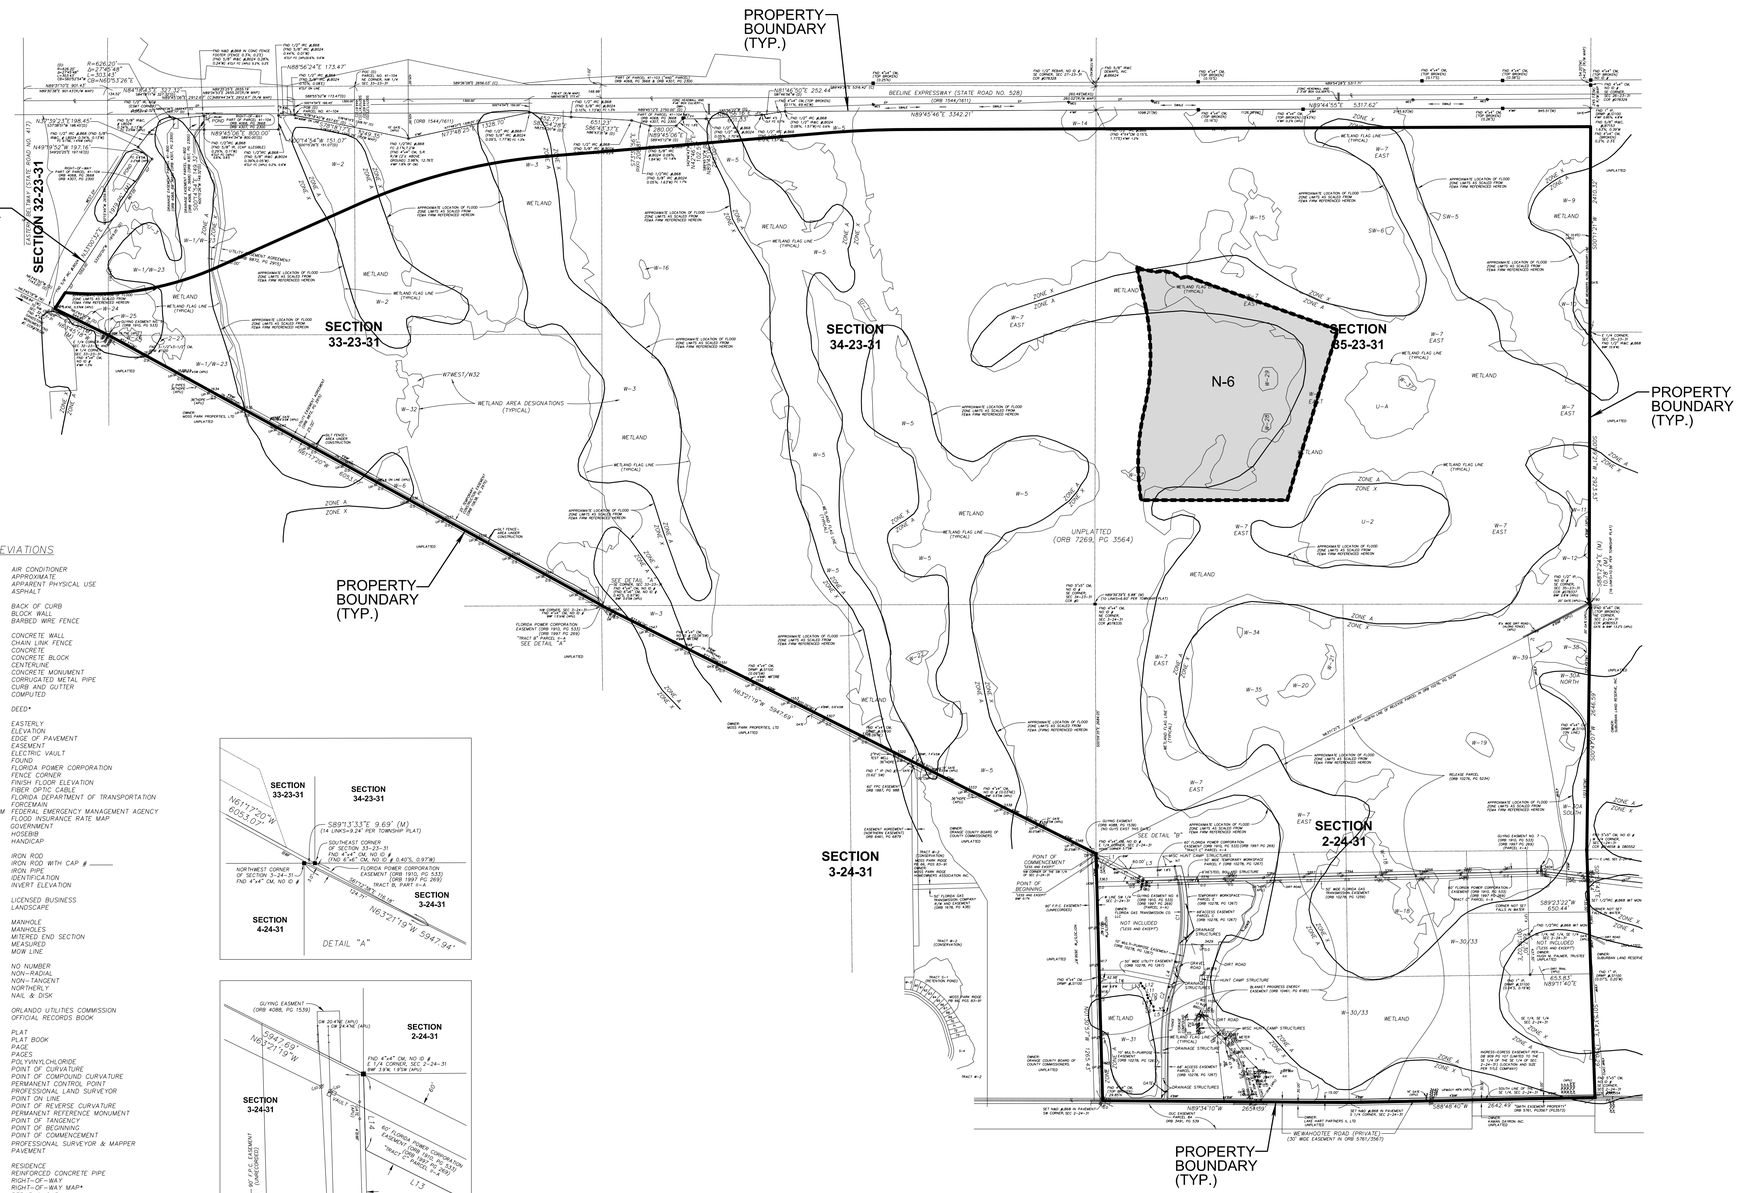

LEGEND

SYMBOLS		ABBREVIATIONS	
L1	LINE NUMBER (SEE LINE TABLE)	A/C	AIR CONDITIONER
C1	CURVE NUMBER (SEE CURVE TABLE)	APPROX	APPROXIMATE
Δ=	CENTRAL ANGLE	(APPU)	APPARENT PHYSICAL USE
R=	RADIUS	ASPH	ASPHALT
L=	ARC LENGTH		
CB=	CHORD BEARING	BC	BACK OF CURB
C=	CHORD	BLW	BLOCK WALL
TB=	TANGENT BEARING	BWF	BARBED WIRE FENCE
T=	TANGENT		
		CW	CONCRETE WALL
x 999	SPOT ELEVATION (EXISTING)	CLF	CHAIN LINK FENCE
		CONC	CONCRETE
(8)	NUMBER OF PARKING SPACES (INCLUDING HANDICAP)	CB	CONCRETE BLOCK
		℄	CENTERLINE
		CM	CONCRETE MONUMENT
	SIGN	CMP	CORRUGATED METAL PIPE
SEC 5-18-31	SECTION, TOWNSHIP, RANGE	C&G	CURB AND GUTTER
		(C)	COMPUTED
CS	CONTROL STRUCTURE		
DMH	DRAINAGE MANHOLE	(D)	DEED*
MES	MITERED END SECTION		
INLET	CURB INLET	ELY	EASTERLY
CMH	CURB INLET WITH MANHOLE	ELEV	ELEVATION
CB	CATCH BASIN	EP	EDGE OF PAVEMENT
UD	UNDERDRAIN	ESMT	EASEMENT
YD	YARD DRAIN	EV	ELECTRIC VAULT
		FND	FOUND
USM	UNDERGROUND SANITARY MARKER	FPC	FLORIDA POWER CORPORATION
SSO	SANITARY SEWER STUB-OUT	FC	FENCE CORNER
SMH	SANITARY MANHOLE	FF	FINISH FLOOR ELEVATION
RV	REUSE VALVE	FOC	FIBER OPTIC CABLE
CO	SANITARY CLEAN OUT	FDOT	FLORIDA DEPARTMENT OF TRANSPORTATION
FMV	FORCEMAIN VALVE	FM	FORCEMAIN
FMAV	FORCEMAIN AIR RELEASE VALVE	FEMA FIRM	FEDERAL EMERGENCY MANAGEMENT AGENCY FLOOD INSURANCE RATE MAP
FM	UNDERGROUND FORCEMAIN LINE	GOV'T	GOVERNMENT
		HB	HOSEBIB
BOL	BOLLARD	HC	HANDICAP
TMH	TELEPHONE MANHOLE		
UTM	UNDERGROUND TELEPHONE MARKER	IR	IRON ROD
TR	TELEPHONE RISER	IRC	IRON ROD WITH CAP #
TVR	TELEVISION RISER	IP	IRON PIPE
TV	UNDERGROUND TELEPHONE LINE	ID	IDENTIFICATION
CATV	CABLE TELEVISION MARKER	IE	INVERT ELEVATION
TPB	TELEPHONE PULLBOX		
FOCM	FIBER OPTICS CABLE MARKER	LB	LICENSED BUSINESS
		LNDSCP	LANDSCAPE
FDC	FIRE DEPARTMENT CONNECTION		
FH	FIRE HYDRANT	MH	MANHOLE
WV	WATER VALVE	MH'S	MANHOLES
WM	WATER METER	MES	MITERED END SECTION
WSO	WATER STUB OUT	(M)	MEASURED
BFP	BACKFLOW PREVENTER	ML	MDW LINE
BOV	BLOW OFF VALVE		
WVB	WATER VALVE BOX	NO #	NO NUMBER
W	WATERMAIN LINE	NR	NON-RADIAL
UVM	UNDERGROUND WATER MARKER	NT	NON-TANGENT
IRV	IRRIGATION VALVE	NLY	NORTHERLY
RM	REUSE WATER METER	N&D	NAIL & DISK
RSO	REUSE WATER STUB OUT		
		OUC	ORLANDO UTILITIES COMMISSION
ESO	ELECTRIC STUB-OUT	ORB	OFFICIAL RECORDS BOOK
EMH	ELECTRIC MANHOLE		
CUP	CONCRETE UTILITY POLE	(P)	PLAT
UP	UTILITY POLE	PB	PLAT BOOK
ER	ELECTRIC RISER	PG	PAGE
EPB	ELECTRIC PULL BOX	PGS	PAGES
UEM	UNDERGROUND ELECTRIC MARKER	PVC	POLYVINYLCHLORIDE
LP	LIGHT POLE	PC	POINT OF CURVATURE
GW	GUY WIRE	PCC	POINT OF COMPOUND CURVATURE
OHW	OVERHEAD WIRE	PCP	PERMANENT CONTROL POINT
GL	GROUND LIGHT	PLS	PROFESSIONAL LAND SURVEYOR
E	UNDERGROUND ELECTRIC LINE	POL	POINT ON LINE
		PRC	POINT OF REVERSE CURVATURE
CWP	CROSS WALK POLE	PRM	PERMANENT REFERENCE MONUMENT
TSB	TRAFFIC SIGNAL BOX	PT	POINT OF TANGENCY
TSP	TRAFFIC SIGNAL POLE	POB	POINT OF BEGINNING
SP	SIGNAL POLE (MAST ARM)	POC	POINT OF COMMENCEMENT
		PSM	PROFESSIONAL SURVEYOR & MAPPER
GM	GAS METER	PVMT	PAVEMENT
GSO	GAS STUB-OUT		
GV	GAS VALVE	RES	RESIDENCE
GVT	GAS VENT	RCP	REINFORCED CONCRETE PIPE
UGM	UNDERGROUND GAS MARKER	R/W	RIGHT-OF-WAY
G	UNDERGROUND GAS LINE	(R/W MAP)	RIGHT-OF-WAY MAP*
		R&C	REBAR & CAP
	SET 1/2" DIAMETER IRON ROD WITH CAP #LB68	RD	ROAD
		RTW	RETAINING WALL
		SBT	SOUTHERN BELL TELEPHONE
	FOUND 1/2" DIAMETER IRON ROD WITH CAP #LB68	SLY	SOUTHERLY
		SR	STATE ROAD
		SW	SIDEWALK
		TCP	TELEPHONE CONTROL PANEL
	FOUND CONCRETE MONUMENT AS NOTED	TFP	TRANSFORMER PAD
		TYP	TYPICAL
		UG	UNDERGROUND
		WDF	WOOD FENCE
		WPF	WOOD POST FENCE
		WLY	WESTERLY
		WIF	WIRE FENCE
ZONE A / ZONE X	LINE BETWEEN "ZONE X" (UNSHADED) AND "ZONE A" AS SHOWN ON AND SCALED FROM FLOOD INSURANCE RATE MAP REFERENCED IN SURVEYORS NOTES.	WIT MON	WITNESS MONUMENT

NOTE: THERE MAY BE ITEMS ABOVE THAT WERE NOT WITHIN THE SCOPE OF THIS DRAWING TO BE LOCATED.

* RIGHT-OF-WAY MAP REFERS TO "ORLANDO-ORANGE COUNTY EXPRESSWAY AUTHORITY RIGHT-OF-WAY MAP" PROJECT NO. 6440-401/402, DATED 4/88, REVISED TO 5/25/90, SHEET 5 OF 10.

* DEED REFERS TO RIGHT-OF-WAY, PART OF PARCEL 41-401, OFFICIAL RECORDS BOOK 4068, PAGE 3668 AND OFFICIAL RECORDS BOOK 4307, PAGE 2300; BOTH RECORDED IN THE PUBLIC RECORDS OF ORANGE COUNTY, FLORIDA.

Dewberry

Dewberry Engineers Inc.
800 NORTH MAGNOLIA AVE
SUITE 1000
ORLANDO, FL 32803
PHONE: 407.843.5120
ENGINEERING BUSINESS -8794

MERIDIAN PARKS PHASE N-6 SPECIFIC PARCEL MASTER PLAN

CITY OF ORLANDO, FLORIDA

7/11/2024

SCALE NORTH

0' 800' 1600'

N

REVISIONS

No.	DATE	BY	Description

PROJECT #	50171972
DRAWN BY	SKH
APPROVED BY	DB
CHECKED BY	STM
DATE	JULY 2024
DATUM	NAVD 88

TITLE

BOUNDARY SURVEY

PROJECT: J:\STAR-2\SPMP\Phase N-6

SHEET NO.

C02

9:32:49 AM J:\STAR-2\SPMP\Phase N-6\02-STAR2_N-6_PS_Boundary.dgn